Site layout

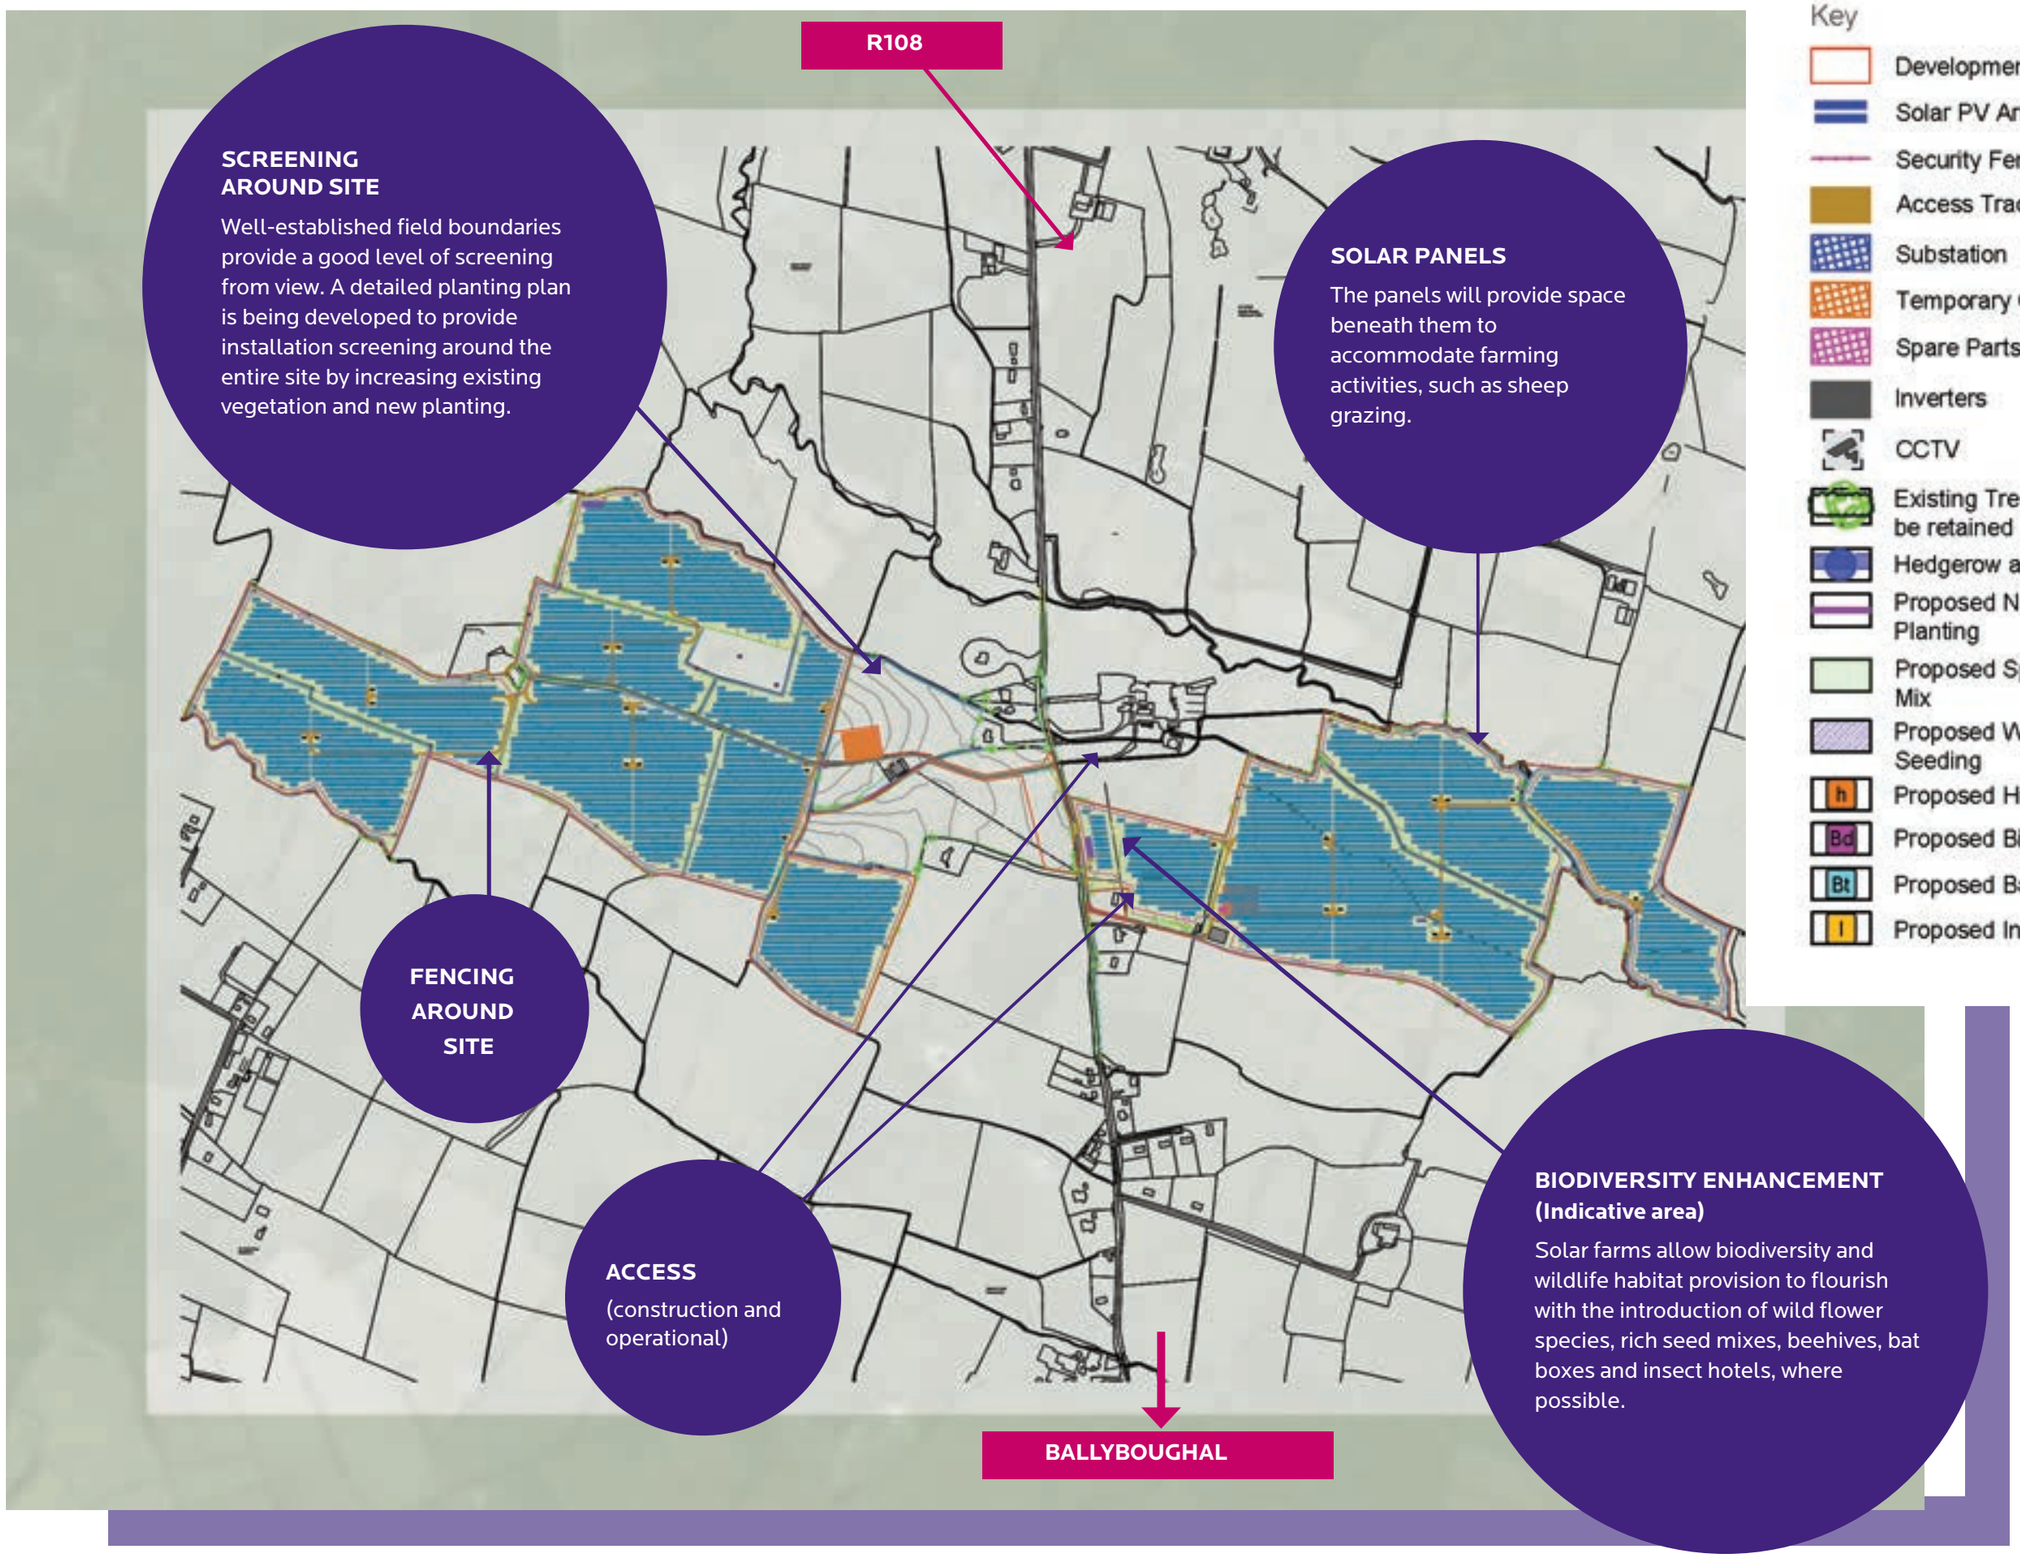
R108
SCREENING AROUND SITE
Well-established field boundaries provide a good level of screening from view. A detailed planting plan is being developed to provide installation screening around the entire site by increasing existing vegetation and new planting.
SOLAR PANELS
The panels will provide space beneath them to accommodate farming activities, such as sheep grazing.
FENCING AROUND SITE
ACCESS
(construction and operational)
BIODIVERSITY ENHANCEMENT (Indicative area)
Solar farms allow biodiversity and wildlife habitat provision to flourish with the introduction of wild flower species, rich seed mixes, beehives, bat boxes and insect hotels, where possible.
BALLYBOUGHAL
Key
Development Boundary
Solar PV Array
Security Fencing
Access Track
Substation
Temporary Construction Compound
Spare Parts Container
Inverters
CCTV
Existing Trees and Hedgerows to be retained
Hedgerow and Trees to be removed
Proposed Native Infill Hedgerow Planting
Proposed Species Rich Grassland Mix
Proposed Wildflower Meadow Seeding
h
Proposed Hibernacula - 4no.
Bd
Proposed Bird Box - 7no.
Bt
Proposed Bat Box - 5no.
I
Proposed Invertebrate Hotels - 3no.